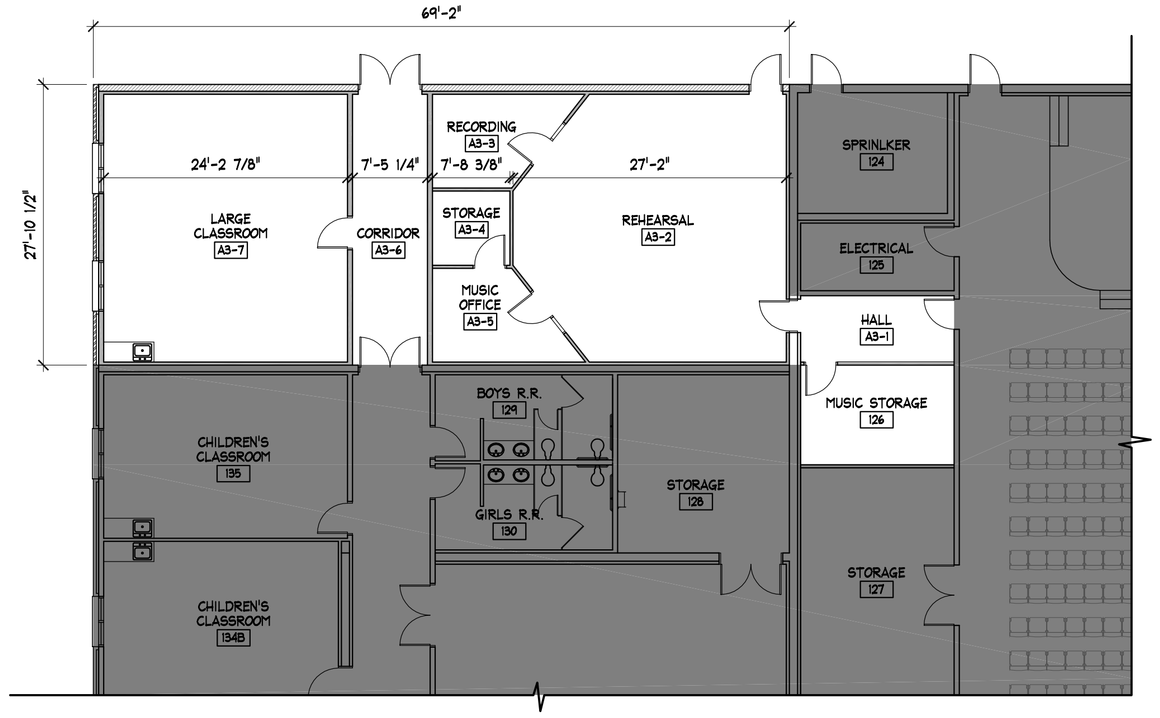

ALTERNATE #3 FLOOR PLAN
SCALE: 3/32" = 1'-0"

NORTH

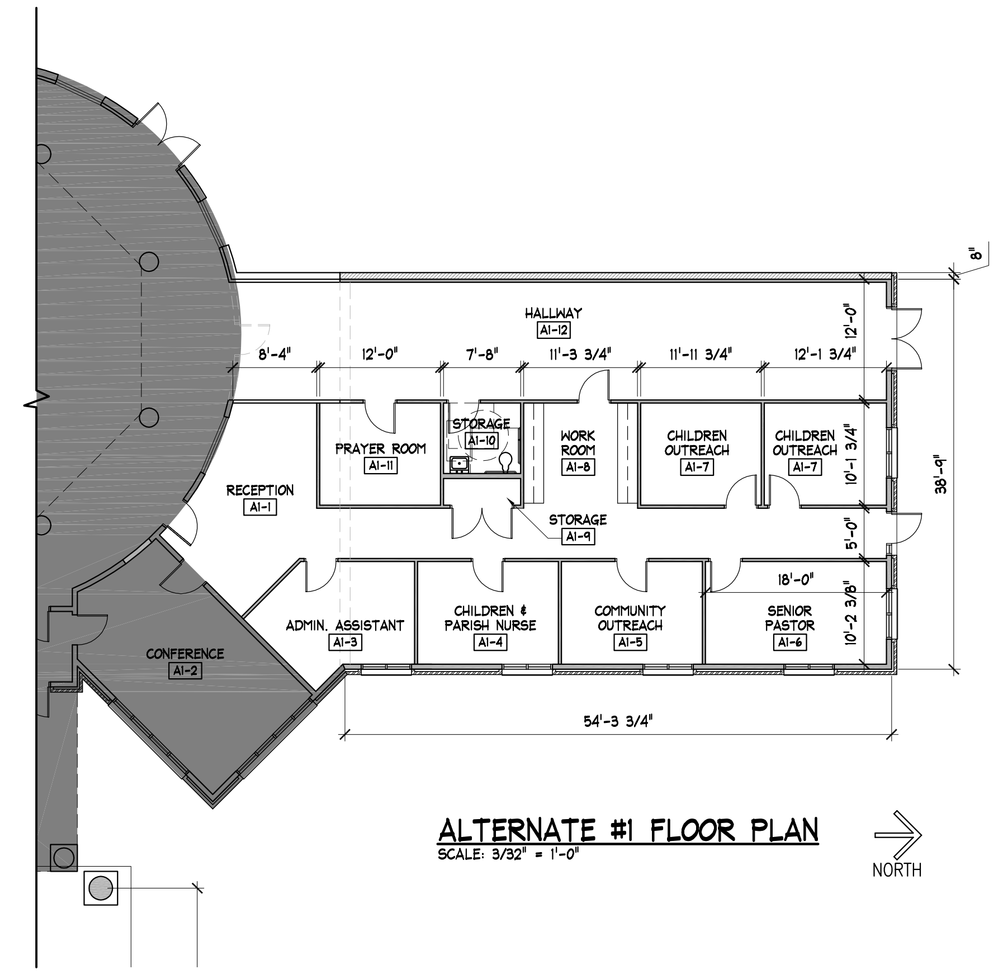

ALTERNATE #1 FLOOR PLAN
SCALE: 3/32" = 1'-0"

NORTH

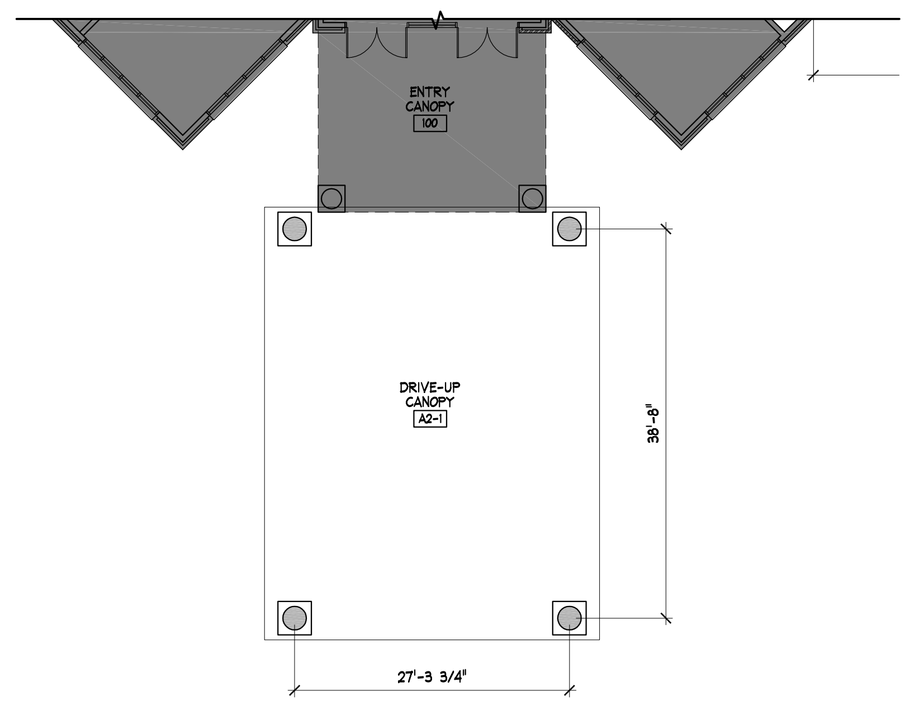

ALTERNATE #2 FLOOR PLAN
SCALE: 3/32" = 1'-0"

NORTH

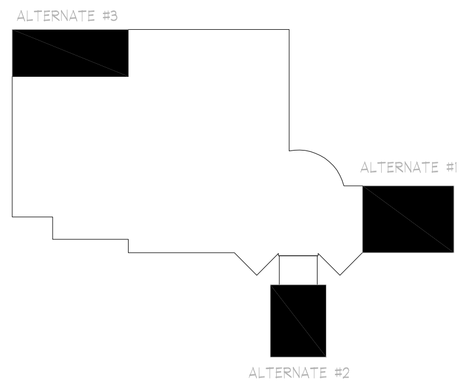

KEY PLAN
SCALE: 1/64" = 1'-0"

NORTH

AREA TABULATION

A/C AREA = 21,863 SQ. FT.
ENTRY = 403 SQ. FT.

TOTAL = 22,266 SQ. FT.

ALTERNATE #1 = 2,169 SQ. FT.
ALTERNATE #2 = 1,432 SQ. FT.
ALTERNATE #3 = 1,928 SQ. FT.

T&W CHURCH SOLUTIONS
GENERAL CONTRACTORS
Discovery • Architecture • Construction

Revisions | By | Date | Symbol

This is an original design, created by KJG Architecture, Inc. The concepts, ideas, plans and details are the sole property of KJG Architecture, Inc. None of the aforementioned shall be used by or disclosed to any person, firm or organization for any purposes without the prior written permission of KJG Architecture, Inc.

Seal

KJG Architecture, Inc.
527 Sagamore Parkway W., Suite 101
West Lafayette, Indiana 47906
Office: 765.497.4598 Fax: 765.497.4599

Sheet Title: ALTERNATE FLOOR PLANS

Project: DELPHI UNITED METHODIST CHURCH
DELPHI, INDIANA

Scale	Job No.
AS SHOWN	A2009.007
Date	Drawn By
05/12/10	BGK

Sheet No.

A106